Name of work :- PROVIDING AND LAYING HDPE WATER LINE IN MUTHYALANAGAR BLOCK-4 IN JP PARK WARD NO 17

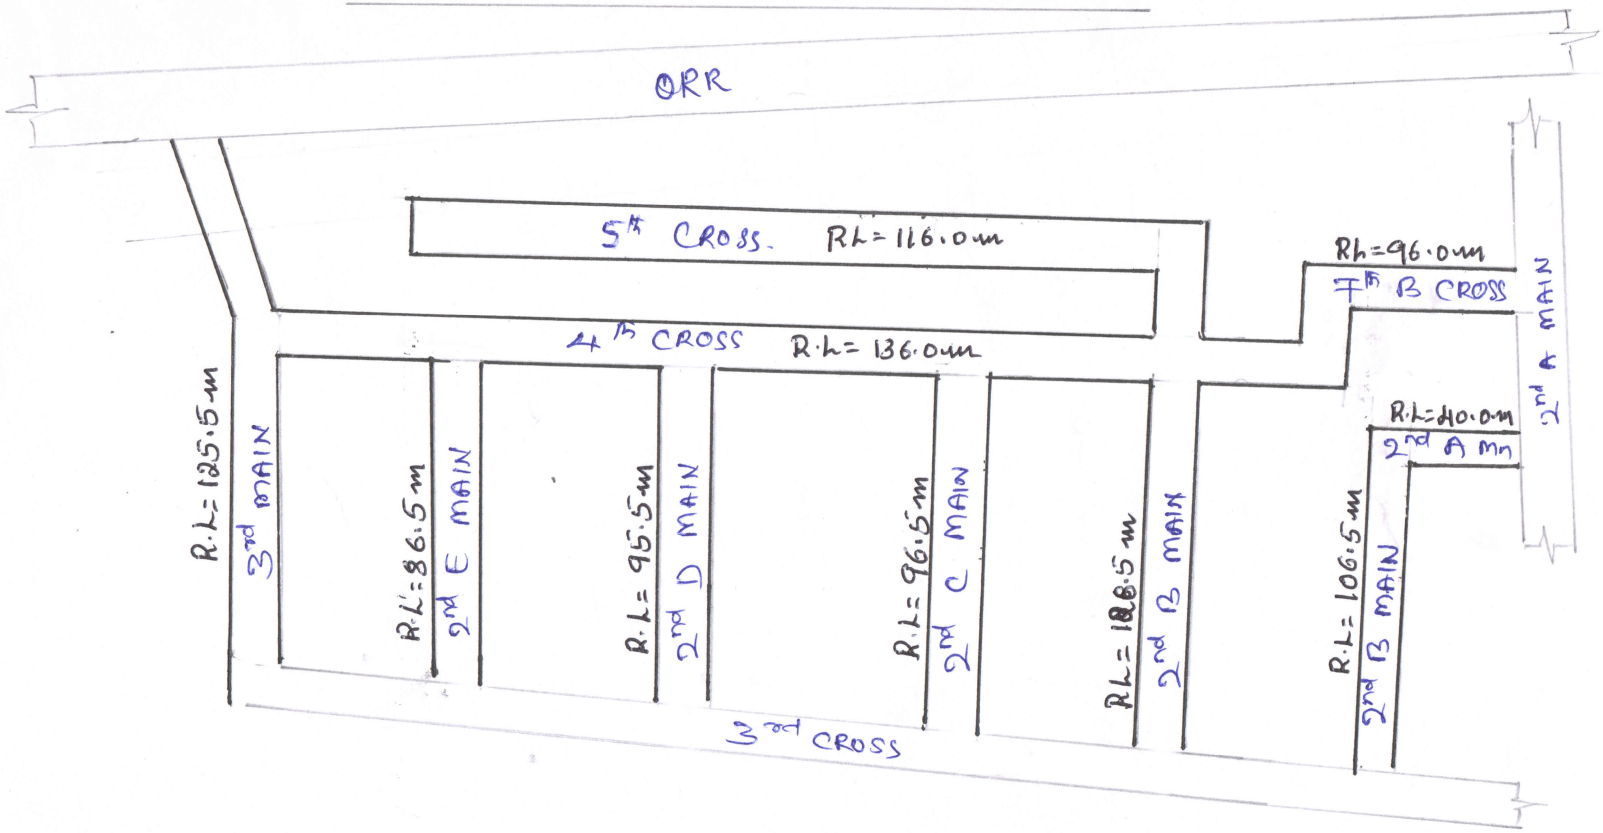

Executive Engineer
Yeshwanthpura Sub-Division
Bruhat Bangalore Mahanagara Palike

Executive Engineer
Rajarajeshwarinagar Division
Bruhat Bangalore Mahanagara Palike
Bangalore - 560 054